
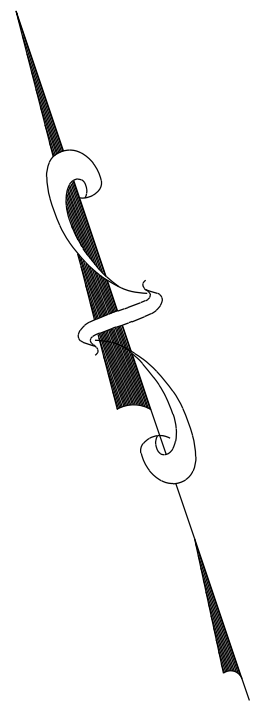


SITE 5

PRELIMINARY
NOT FOR RECORDATION,
CONVEYANCE, OR SALES

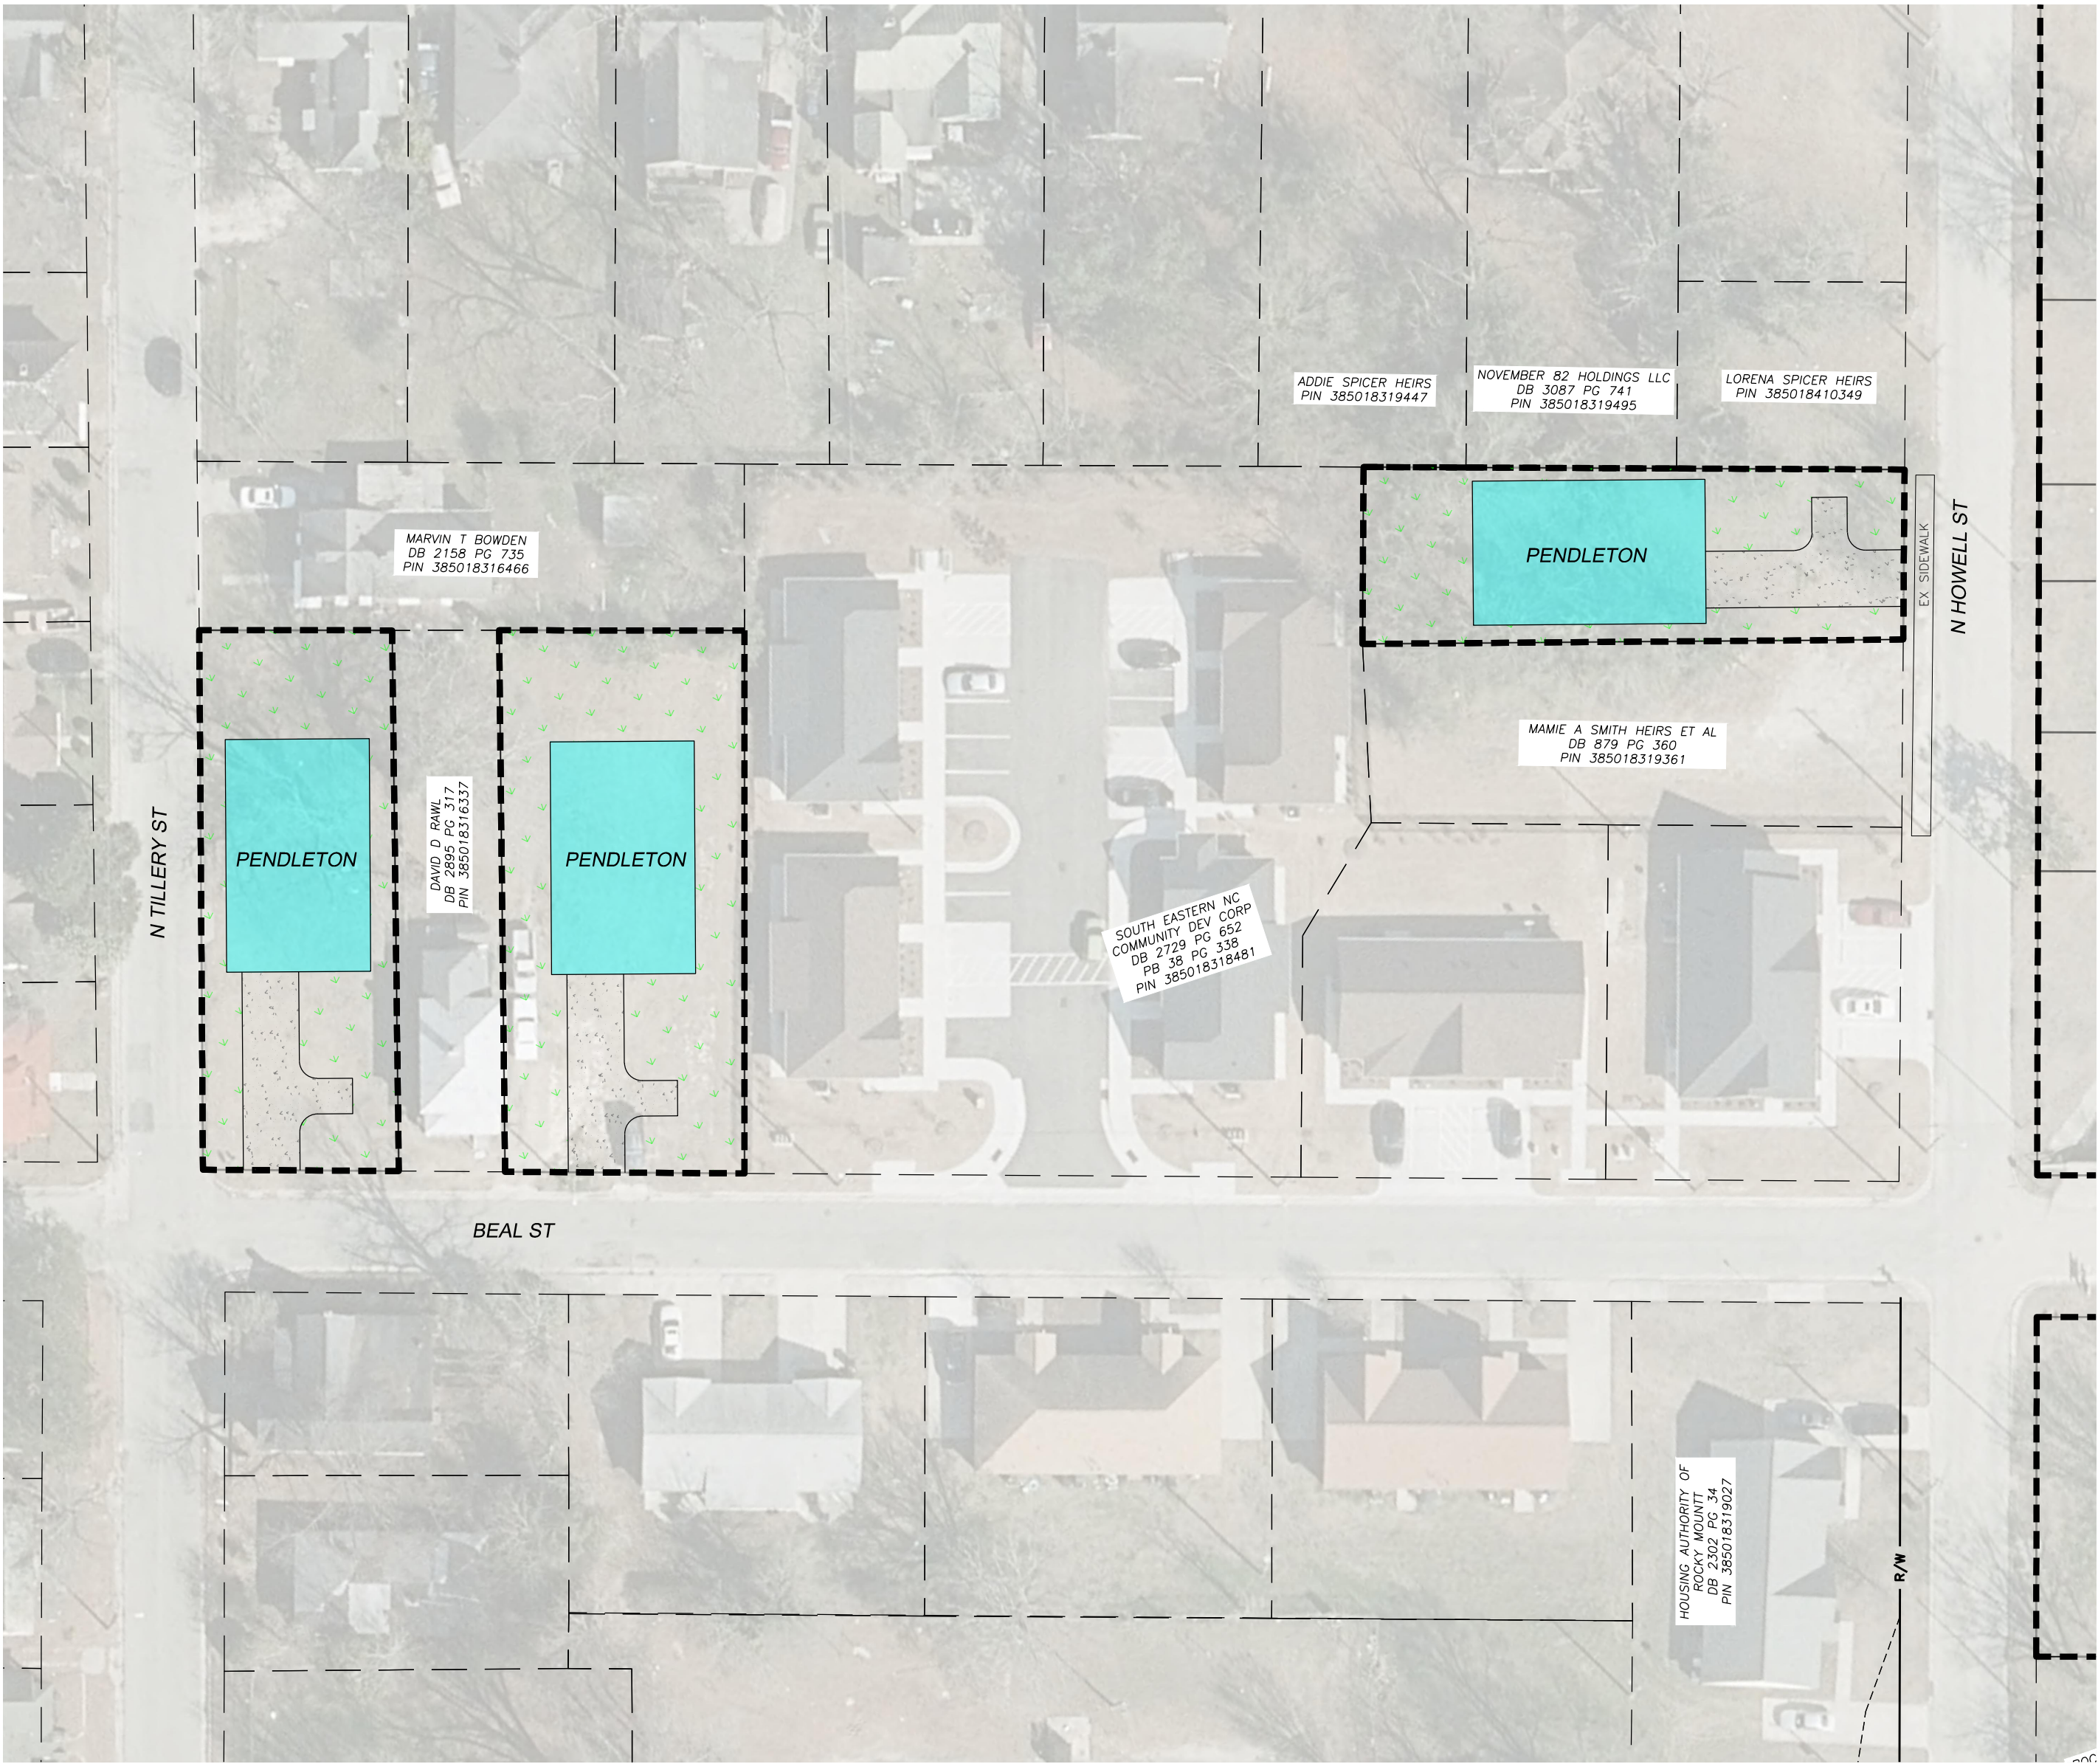

VICINITY MAP
(NTS)

LEGEND

Lines Surveyed
Lines Not Surveyed
Hedge Row
Ornamental Tree
Bush or Shrub

Deed Book DB
Map Book MB
Plat Book PB
Page Number PG
Driveway D/W
Sidewalk S/W
Concrete CONC

Asphalt Hatch
Grass Area Hatch
Concrete Hatch

JoynerKeeny PLLC
Planning, Surveying & Engineering

1051 North Winstead Avenue – P.O. Box 7533
Rocky Mount, North Carolina 27804
North Carolina Firm Number P-0551
Office: 252.977.3124 Fax: 252.985.6026
www.joynerkeeney.com

SKETCH PLAN FOR:
CITY OF ROCKY MOUNT

SCALE: 1" = 40'

TWSP: ROCKY MOUNT INSIDE		COUNTY: NASH
DRAWN BY: RLK	CHECKED BY: NWJ	DATE: 09/21/2021
DWG: 210291A_OVERALL SITE- SKETCH PLAN.dwg	VIEWPORT: SITE 5	
JOB NO: 210291A	SHEET NO: 7 of 7	