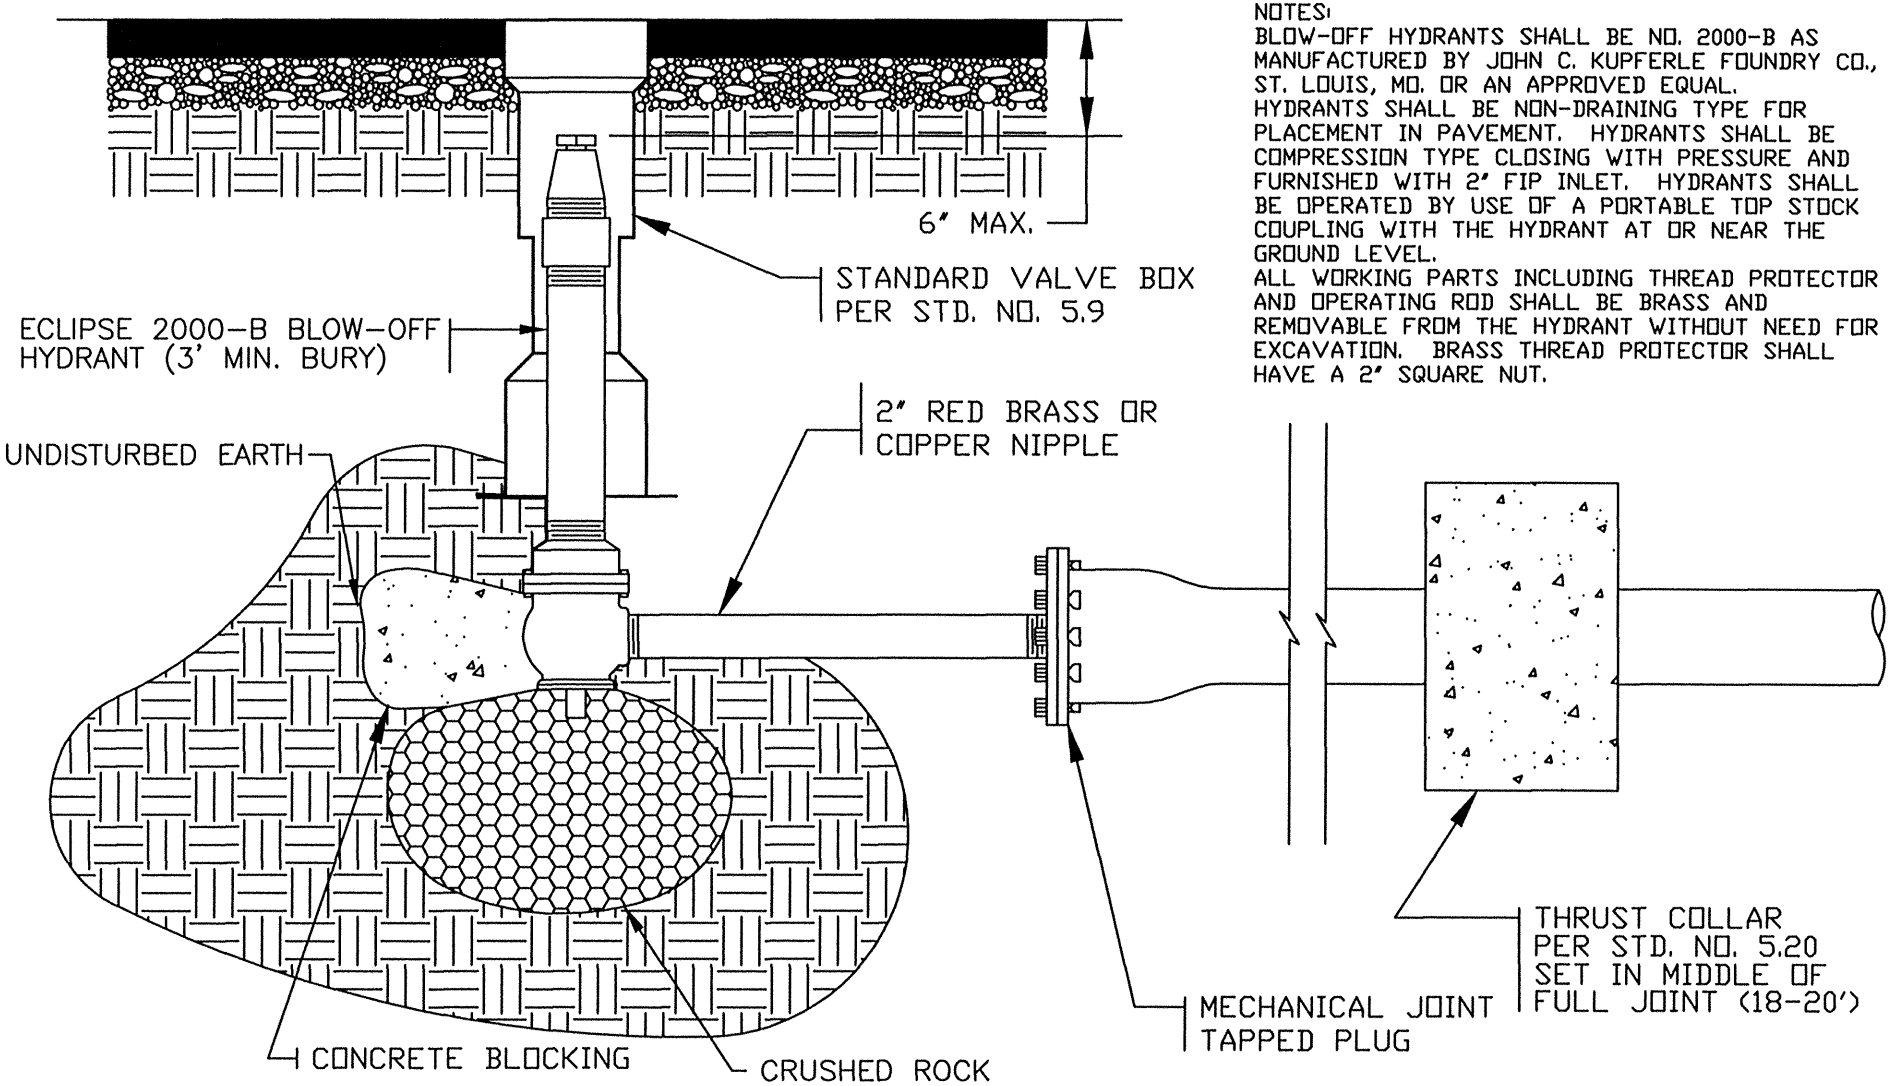

NOTES:
BLOW-OFF HYDRANTS SHALL BE NO. 2000-B AS MANUFACTURED BY JOHN C. KUPFERLE FOUNDRY CO., ST. LOUIS, MO. OR AN APPROVED EQUAL.
HYDRANTS SHALL BE NON-DRAINING TYPE FOR PLACEMENT IN PAVEMENT. HYDRANTS SHALL BE COMPRESSION TYPE CLOSING WITH PRESSURE AND FURNISHED WITH 2" FIP INLET. HYDRANTS SHALL BE OPERATED BY USE OF A PORTABLE TOP STOCK COUPLING WITH THE HYDRANT AT OR NEAR THE GROUND LEVEL.
ALL WORKING PARTS INCLUDING THREAD PROTECTOR AND OPERATING ROD SHALL BE BRASS AND REMOVABLE FROM THE HYDRANT WITHOUT NEED FOR EXCAVATION. BRASS THREAD PROTECTOR SHALL HAVE A 2" SQUARE NUT.

ALTERNATE 2" BLOW OFF DETAIL

REVISIONS		
NO	DATE	DESCRIPTION

CITY OF ROCKY MOUNT
DEPT. OF ENGINEERING

APPROVED	STD. NO.
	5.4A
DATE	REVISION
02-19-03	